

MUHLBACH ROAD
(COUNTY ROAD NO. 97-A)

LILLIAN ROBINSON
MISC. 2, P. 95
7Ac., 127 S.R.

GENIAH BROWN, ETUX
VOL. 274 P. 340
110Ac., 112 P.

GRIFFITH ROAD
(TOWNSHIP ROAD NO. 205-B)

MASON L. OSBORNE, ETUX
VOL. 322 P. 405
4.30Ac.

GREGORY RAND, ETUX
VOL. 324 P. 620
1.000 Ac.

JON H. CASSNER
VOL. 287 P. 470
75Ac.

HUGH GARRISON
AND
DELORIS GARRISON
VOL. 329 P. 501
ORIG. 22.559 Ac.

2.549 Ac.

7.000 Ac.

CONTAINS 0.213 AC. SUBJECT TO
A PERPETUAL EASEMENT AND
RIGHT-OF-WAY CONVEYED TO
THE STATE OF OHIO
VOL. 293 P. 87



U.S. ROUTE 62

EASEMENT
VOL. 293 P. 87

BEARINGS ARE BASED UPON THE
RECORD BEARING (S52°28'37"E)
OF THE SOUTHWESTERLY LINE OF THE
1.000 AC. TRACT AS FOUND IN VOL. 324 P. 620

LEGEND


- R.R. SPIKE (SET)
- SPIKE (FOUND)
- 1/2" IRON PIN (FOUND)
- 5/8" IRON PIN (SET)
- x-x- WOVEN WIRE FENCE
ON OR NEAR LINE

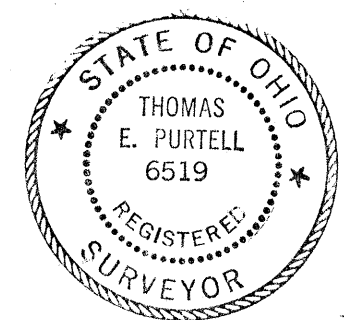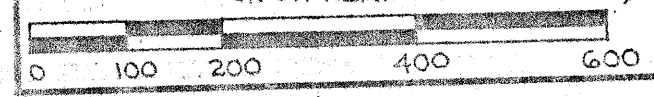

I HEREBY CERTIFY THIS TO BE A
CORRECT PLAT OF A SURVEY MADE
UNDER MY DIRECTION IN MAY, 1981.

Thomas E. Purtell
THOMAS E. PURTELL, S.E. 6519

SURVEY FOR
HUGH GARRISON
NEW MARKET TOWNSHIP
HIGHLAND COUNTY, OHIO
V.M.S. NO. 2511

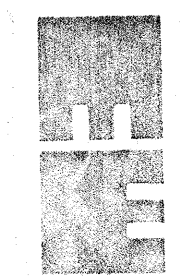

**MCCARTY
ENGINEERING**

CIVIL ENGINEERS & SURVEYORS
110 1/2 E. MAIN ST. P.O. BOX 391
HILLSBORO, OHIO
513-393-9971

DATE	SCALE	DRAWING No.
MAY 14, 1981	1" = 200'	81-189