NOTES:

THE BELOW LISTED DEED REFERENCES WERE USED AS A BASIS FOR CARRYING OUT WORK.


ALL MONUMENTS SET OR FOUND ARE IN GOOD CONDITION UNLESS NOTED.

NO EVIDENCE OF OCCUPATION EXISTS ALONG PROPERTY LINES UNLESS NOTED.

N
W E
S

0 400 800 1200

SCALE 1" = 400'
BEARINGS ARE BASED UPON THE S05°54'25"W LINE AND TIED TO STATE PLANE OHIO SOUTH COORDINATE SYSTEM "NAD83"

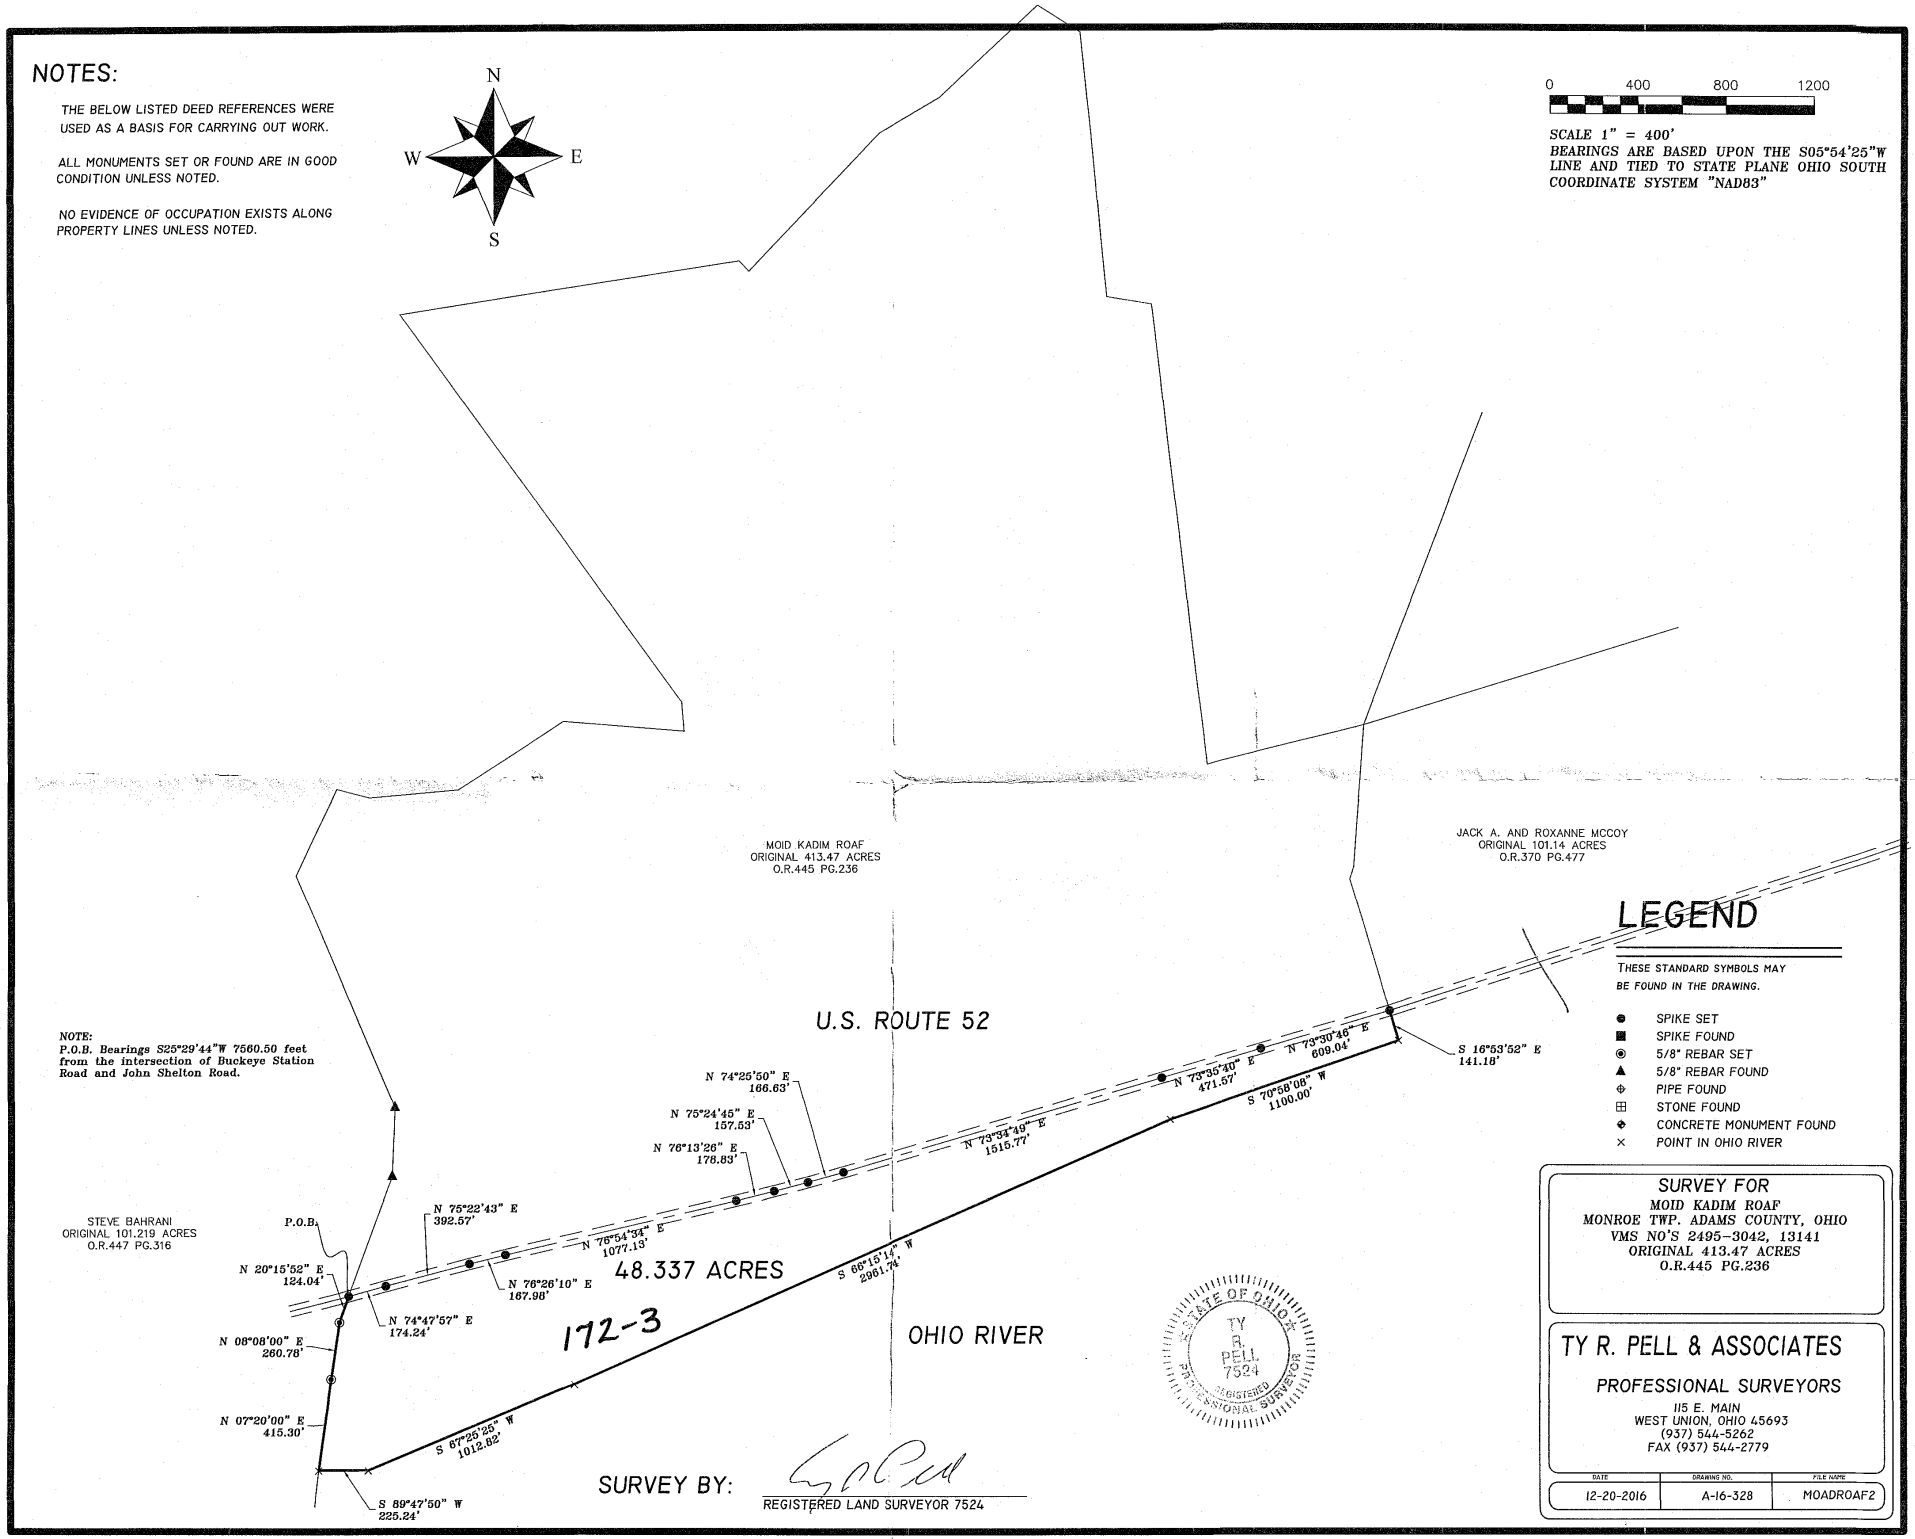

LEGEND

THESE STANDARD SYMBOLS MAY BE FOUND IN THE DRAWING.

- SPIKE SET
- SPIKE FOUND
- 5/8" REBAR SET
- 5/8" REBAR FOUND
- PIPE FOUND
- STONE FOUND
- CONCRETE MONUMENT FOUND
- POINT IN OHIO RIVER

STATE OF OHIO
TY R. PELL 7524
REGISTERED PROFESSIONAL SURVEYOR

SURVEY BY: _____
REGISTERED LAND SURVEYOR 7524

SURVEY FOR
MOID KADIM ROAF
MONROE TWP. ADAMS COUNTY, OHIO
VMS NO'S 2495-3042, 13141
ORIGINAL 413.47 ACRES
O.R.445 PG.236

TY R. PELL & ASSOCIATES
PROFESSIONAL SURVEYORS
115 E. MAIN
WEST UNION, OHIO 45693
(937) 544-5262
FAX (937) 544-2779

DATE	DRAWING NO.	FILE NAME
12-20-2016	A-16-328	MOADROAF2